Permit #F00024837-A

FilmL.A., Inc.
1201 W. 5th Street, Suite T-800
Los Angeles, CA 90017
t: (213)977-8600 - f: (213)977-8601
www.filmla.com

Summary Information

Permit No: F00024837-A **Type of Permit:** FILMING **Release Date:** 02/26/2010

Production Company DAMON PRODUCTIONS

Insured Company Name DAMON PRODUCTIONS

Contact Phone No. 1 310-632-4090
Contact Phone No. 2
Fax
Address 20432 S. SANTA FE AVE, SUITE F
CARSON, California 90810

Production Title CADILLAC

Type of Production Commercial - Standard

Producer Lisa Dabao

Director Tim Damon

1st AD Scott Luhrsen

Production Manager Kendra Wester

FilmL.A. Coordinator Erica Wade

Location Manager Patrick Reinoso
Primary Phone Office - 310-632-4090
Secondary Phone Office - 818-606-3081

Location Assistant na na
Primary Phone Office - 555-555-5555
Secondary Phone

Fees

Posting 300	$52.00
Posting 600	$104.00
Posting 1200	$104.00
Posting 1500	$130.00
Notification Charge	$1,185.00
LA CITY LANE AND STREET CLOSURE FEE	$1,248.00
LA COUNTY - ROAD USE FEE	$299.00
FILMLA FILM PERMIT RIDER FEE	$100.00
LA CITY FIRE SAFETY OFFICER	$704.00
FILMLA MONITOR FEES	$120.00

Total Permit Fee $4,046.00

Number of Locations 6

NOT A PERMIT

Permit #F00024837-A

FilmL.A., Inc.
1201 W. 5th Street, Suite T-800
Los Angeles, CA 90017
t: (213)977-8600 - f: (213)977-8601
www.filmla.com

Summary Information — Location

Permit Number	F00024837-A	**Location Manager**	Patrick Reinoso
Production Company	DAMON PRODUCTIONS	Primary Phone	Office - 310-632-4090
Insured Company	DAMON PRODUCTIONS	Secondary Phone	Office - 818-606-3081
Production Title	CADILLAC		

Location Address UPPER GRAND AV, 2ND ST - 5TH ST, LOS ANGELES, CA 90017

Location Names

Location Type Street

Location Description

Film Dates 2/28/2010 - 2/28/2010 06:00 - 00:00

Open or Closed to the Public Closed

Generic Conditions
Community Survey Obtained
Equipment vehicles may park on one side of street
Must comply with attached conditions
Must Maintain 5' Clearance on Sidewalks/Walkways
Must maintain local/emergency access
No Cast and Crew parking on areas streets.
Number of uniformed officers listed on the permit is a minimum requirement. Permittee remains responsible for deploying a sufficient number of uniformed officers to provide traffic and crowd control to ensure the safety of the film crew and the public.
Uniformed officers shall have a copy of the film permit in their possession and are required to confirm that all traffic control signage devices are in place.

Please see attached document grand.24837.pdf

Equipment on Location

Type	Quantity
2500 gal water truck	1
5 or 10 ton trucks	3
Camera cars	1
Cast/Crew vehicles	100
Cube Trucks	2
Generator	1
Honey Wagons	1
Motor Homes	2
Picture vehicles	13
Process Trailer	1
Scissor Lifts	1
Semi Trucks	10
Stakebed Trucks	2
Vans	3

Personnel on Location

Type	Quantity
Crew	100
Off-Duty/Retired LAPD Officer(s)	4

Filming Activities Camera in car; Camera on sticks; Car-to-Car; Drive by; Driving shots; Equipment on sidewalk & street; Equipment on sidewalk, in curb lane & across street; Exterior establishing shots; Intermittent traffic control - 2 minutes standard; Process Trailer; Running & tow shots.; Wetdown; running & tow shots, drive bys, ups and aways, car to car, process trailer, wet down, camera in street, sidewalk, traffic and pedestrian control;

Jurisdiction **Political:** Los Angeles City - Council District 09 **Police:** Los Angeles Police Department **Fire:** Los Angeles City

NOT A PERMIT

FilmL.A., Inc.
1201 W. 5th Street, Suite T-800
Los Angeles, CA 90017
t: (213)977-8600 - f: (213)977-8601
www.filmla.com

Summary Information — Location

Permit Number	F00024837-A	**Location Manager**	Patrick Reinoso
Production Company	DAMON PRODUCTIONS	Primary Phone	Office - 310-632-4090
Insured Company	DAMON PRODUCTIONS	Secondary Phone	Office - 818-606-3081
Production Title	CADILLAC		

Location Notes

Parking

Base Camp
Location Type : Location
Street :

Crew Parking
Location Type : Private Parking Lot
Street :

Posting "No Parking" signs B/S Upper Grand Ave., 2nd St. - 5th St.*

Approximate Footage 1201 - 1500 **Log Number** 10-10821

Date(s) 2/28/2010 to 2/28/2010 **Time(s)** 06:00 to 22:00

Posting "No Parking" signs B/S 3RD ST., HOPE ST. - UPPER GRAND AVE.

Approximate Footage 301 - 600 **Log Number** 10-11000

Date(s) 2/27/2010 to 2/27/2010 **Time(s)** 18:00 to 06:00

Posting "No Parking" signs B/S 3RD ST., HOPE ST. - UPPER GRAND AVE.

Approximate Footage 301 - 600 **Log Number** 10-11015

Date(s) 2/28/2010 to 2/28/2010 **Time(s)** 00:00 to 00:00

Lane / Full Closure FULL CLOSURE OF UPPER GRAND AVE., 2ND ST. - 5TH ST (6am - 12am)

Approximate Footage 301 - 600

Date(s) 2/28/2010 to 2/28/2010 **Time(s)** 06:00 to 00:00

NOT A PERMIT

Permit #F00024837-A

FilmL.A., Inc.
1201 W. 5th Street, Suite T-800
Los Angeles, CA 90017
t: (213)977-8600 - f: (213)977-8601
www.filmla.com

Summary Information — Location

Permit Number	F00024837-A	**Location Manager**	Patrick Reinoso
Production Company	DAMON PRODUCTIONS	Primary Phone	Office - 310-632-4090
Insured Company	DAMON PRODUCTIONS	Secondary Phone	Office - 818-606-3081
Production Title	CADILLAC		

Location Address 10 Frwy, 110 Frwy, 101 Frwy, Alameda Inclusive (Excluding Freeways), Los Angeles, CA, 90071

Location Names DOWNTOWN GRID

Location Type Street

Location Description Downtown Grid

Film Dates 2/28/2010 - 2/28/2010 06:00 - 00:00

Open or Closed to the Public Open

Generic Conditions
All Vehicles must be parked legally.
Aviation activity will be conducted within normal FAA established guidelines
Must comply with attached conditions
No Cast and Crew parking on areas streets.
Number of uniformed officers listed on the permit is a minimum requirement. Permittee remains responsible for deploying a sufficient number of uniformed officers to provide traffic and crowd control to ensure the safety of the film crew and the public.
Uniformed officers shall have a copy of the film permit in their possession and are required to confirm that all traffic control signage devices are in place.

Equipment on Location

Type	Quantity
2500 gal water truck	1
5 or 10 ton trucks	3
Camera cars	1
Cast/Crew vehicles	100
Cube Trucks	2
Generator	1
Honey Wagons	1
Motor Homes	2
Picture vehicles	13
Process Trailer	1
Scissor Lifts	1
Semi Trucks	10
Stakebed Trucks	2
Vans	3

Personnel on Location

Type	Quantity
Crew	16
Off-Duty/Retired LAPD Officer(s)	4

Filming Activities Car-to-Car; Helicopter activity; Intermittent traffic control - 2 minutes standard; Running & tow shots.; Helicopter activity above 500';

Jurisdiction **Political:** Los Angeles City - Council District 09 **Police:** Los Angeles Police Department **Fire:** Los Angeles City

Location Notes Must Comply with Attached Downtown Conditions

Coordinator Note NO ACTIVITY WITHIN 300' OF RESIDENTS PRIOR TO 0700HRS

Coordinator Note NO HOVERING DURING HELICOPTER ACTIVITY

NOT A PERMIT

Permit #F00024837-A

FilmL.A., Inc.
1201 W. 5th Street, Suite T-800
Los Angeles, CA 90017
t: (213)977-8600 - f: (213)977-8601
www.filmla.com

Summary Information — Location

Permit Number	F00024837-A	**Location Manager**	Patrick Reinoso
Production Company	DAMON PRODUCTIONS	Primary Phone	Office - 310-632-4090
Insured Company	DAMON PRODUCTIONS	Secondary Phone	Office - 818-606-3081
Production Title	CADILLAC		

Parking

Base Camp
Location Type : Location
Street :

Crew Parking
Location Type : Private Parking Lot
Street :

NOT A PERMIT

Permit #F00024837-A

FilmL.A., Inc.
1201 W. 5th Street, Suite T-800
Los Angeles, CA 90017
t: (213)977-8600 - f: (213)977-8601
www.filmla.com

Summary Information — Location

Permit Number	F00024837-A	**Location Manager**	Patrick Reinoso
Production Company	DAMON PRODUCTIONS	Primary Phone	Office - 310-632-4090
Insured Company	DAMON PRODUCTIONS	Secondary Phone	Office - 818-606-3081
Production Title	CADILLAC		

Location Address 240 Venice Blvd, Los Angeles, CA, 90015

Location Names

Location Type Parking Structure

Location Description

Prep Dates 2/27/2010 - 2/27/2010 06:00 - 18:00

Film Dates 2/28/2010 - 2/28/2010 11:00 - 06:00

Open or Closed to the Public Closed

Generic Conditions
All Vehicles must be parked legally.
Aviation activity must conform to accepted FAA plan of activities
No Cast and Crew parking on areas streets.
No interference with vehicular or pedestrian traffic

Please see attached documents
17th.grand.olive.24837A.pdf
Downtown LA July 2009.pdf

Equipment on Location

Type	Quantity
2500 gal water truck	1
5 or 10 ton trucks	3
Camera cars	1
Cast/Crew vehicles	100
Cube Trucks	2
Generator	1
Honey Wagons	1
Motor Homes	2
Picture vehicles	13
Process Trailer	1
Scissor Lifts	1
Semi Trucks	10
Stakebed Trucks	2
Vans	3

Personnel on Location

Type	Quantity
Crew	50
LA City UFSO assigned	25067
Off-Duty/Retired LAPD Officer(s)	2
Spot Check	1

Filming Activities Atmospheric Smoke Effects; Equipment on property; Helicopter landing & take off; Intermittent pedestrian control; Intermittent traffic control - 2 minutes standard; Wetdown; Beauty shots of picture vehicles on top level; Helicopter activity 11am - 10pm only; Strobe lighting and projection;

Jurisdiction **Political:** Los Angeles City - Council District 09 **Police:** Los Angeles Police Department **Fire:** Los Angeles City

Location Notes

Coordinator Note LANDING PERMIT 11040-10

Coordinator Note UFSO REQUIRED FOR HELICOPTER ACTIVITY 2/28 1100-2200HRS ONLY

NOT A PERMIT

FilmL.A., Inc.
1201 W. 5th Street, Suite T-800
Los Angeles, CA 90017
t: (213)977-8600 - f: (213)977-8601
www.filmla.com

Summary Information — Location

Permit Number	F00024837-A	**Location Manager**	Patrick Reinoso
Production Company	DAMON PRODUCTIONS	Primary Phone	Office - 310-632-4090
Insured Company	DAMON PRODUCTIONS	Secondary Phone	Office - 818-606-3081
Production Title	CADILLAC		

Parking	**Base Camp** Location Type : Location Street :	**Crew Parking** Location Type : Private Parking Lot Street :
Posting "No Parking" signs	W/S OLIVE ST., 14TH ST. - VENICE BLVD. *	
Approximate Footage	0 - 300	**Log Number** 10-11016
Date(s)	2/27/2010 to 2/28/2010	**Time(s)** 00:00 to 00:00
Posting "No Parking" signs	N/S 17TH ST., GRAND AVE. - EAST 200'*	
Approximate Footage	0 - 300	**Log Number** 10-11134
Date(s)	2/27/2010 to 2/28/2010	**Time(s)** 00:00 to 00:00
Lane / Full Closure	N/S CURBLANE OF 17TH ST., OLIVE ST. - GRAND AVE. (CONTINUOUS)	
Approximate Footage	0 - 300	
Date(s)	2/27/2010 to 2/28/2010	**Time(s)** 09:00 to 06:00

NOT A PERMIT

Permit #F00024837-A

FilmL.A., Inc.
1201 W. 5th Street, Suite T-800
Los Angeles, CA 90017
t: (213)977-8600 - f: (213)977-8601
www.filmla.com

Summary Information — Location

Permit Number	F00024837-A	**Location Manager**	Patrick Reinoso
Production Company	DAMON PRODUCTIONS	Primary Phone	Office - 310-632-4090
Insured Company	DAMON PRODUCTIONS	Secondary Phone	Office - 818-606-3081
Production Title	CADILLAC		

Location Address Westmoreland Ave, Wilshire Blvd - 6th St., Los Angeles, CA 90010

Location Names

Location Type Street

Location Description

Film Dates 2/28/2010 - 2/28/2010 06:00 - 22:00

Open or Closed to the Public Closed

Generic Conditions
Community Survey Obtained
Equipment vehicles may park on one side of street
Must Maintain 5' Clearance on Sidewalks/Walkways
Must maintain local/emergency access
No Cast and Crew parking on areas streets.
Number of uniformed officers listed on the permit is a minimum requirement. Permittee remains responsible for deploying a sufficient number of uniformed officers to provide traffic and crowd control to ensure the safety of the film crew and the public.
Uniformed officers shall have a copy of the film permit in their possession and are required to confirm that all traffic control signage devices are in place.

Please see attached document westmoreland.wilshire.6th.24837.pdf

Equipment on Location

Type	Quantity
2500 gal water truck	1
5 or 10 ton trucks	3
Camera cars	1
Cast/Crew vehicles	100
Cube Trucks	2
Generator	1
Honey Wagons	1
Motor Homes	2
Picture vehicles	13
Process Trailer	1
Scissor Lifts	1
Semi Trucks	10
Stakebed Trucks	2
Vans	3

Personnel on Location

Type	Quantity
Crew	100
Off-Duty/Retired LAPD Officer(s)	2

Filming Activities Driving shots; Equipment on sidewalk & street; Intermittent pedestrian control; Intermittent traffic control - 2 minutes standard; Precision driving; Wetdown;

Jurisdiction **Political:** Los Angeles City - Council District 04 **Police:** Los Angeles Police Department **Fire:** Los Angeles City

Location Notes

Parking **Base Camp** **Crew Parking**

NOT A PERMIT

FilmL.A., Inc.
1201 W. 5th Street, Suite T-800
Los Angeles, CA 90017
t: (213)977-8600 - f: (213)977-8601
www.filmla.com

Summary Information — Location

Permit Number	F00024837-A	**Location Manager**	Patrick Reinoso
Production Company	DAMON PRODUCTIONS	Primary Phone	Office - 310-632-4090
Insured Company	DAMON PRODUCTIONS	Secondary Phone	Office - 818-606-3081
Production Title	CADILLAC		

	Location Type : Location Street :	Location Type : Private Parking Lot Street :
Posting "No Parking" signs	B/S WESTMORELAND AVE., WILSHIRE BLVD. - 5TH ST. *	
Approximate Footage	901 - 1200	**Log Number** 10-10950
Date(s)	2/28/2010 to 2/28/2010	**Time(s)** 06:00 to 22:00
Lane / Full Closure	FULL CLOSURE OF WESTMORELAND AVE., WILSHIRE BLVD. - 6TH ST	
Approximate Footage	0 - 300	
Date(s)	2/28/2010 to 2/28/2010	**Time(s)** 07:00 to 19:00

NOT A PERMIT

Permit #F00024837-A

FilmL.A., Inc.
1201 W. 5th Street, Suite T-800
Los Angeles, CA 90017
t: (213)977-8600 - f: (213)977-8601
www.filmla.com

Summary Information — Location

Permit Number	F00024837-A	**Location Manager**	Patrick Reinoso
Production Company	DAMON PRODUCTIONS	Primary Phone	Office - 310-632-4090
Insured Company	DAMON PRODUCTIONS	Secondary Phone	Office - 818-606-3081
Production Title	CADILLAC		

Location Address Lebanon St., 6th St. - Wilshire Blvd., Los Angeles, CA, 90012

Location Names

Location Type Alley

Location Description

Film Dates 2/28/2010 - 2/28/2010 10:00 - 19:00

Open or Closed to the Public Closed

Generic Conditions
Community Survey Obtained
Equipment vehicles may park on one side of street
Must maintain local/emergency access
No Cast and Crew parking on areas streets.
Number of uniformed officers listed on the permit is a minimum requirement. Permittee remains responsible for deploying a sufficient number of uniformed officers to provide traffic and crowd control to ensure the safety of the film crew and the public.
Uniformed officers shall have a copy of the film permit in their possession and are required to confirm that all traffic control signage devices are in place.

Please see attached documents
6th.figueroa.flower.24837.pdf
lebanon.6th.wilshrie.24837.pdf

Equipment on Location

Type	Quantity
2500 gal water truck	1
5 or 10 ton trucks	3
Camera cars	1
Cast/Crew vehicles	100
Cube Trucks	2
Generator	1
Honey Wagons	1
Motor Homes	2
Picture vehicles	13
Process Trailer	1
Scissor Lifts	1
Semi Trucks	10
Stakebed Trucks	2
Vans	3

Personnel on Location

Type	Quantity
Crew	100
Off-Duty/Retired LAPD Officer(s)	2

Filming Activities Driving shots; Intermittent pedestrian control; Intermittent traffic control - 2 minutes standard; Precision driving; Running & tow shots.; Wetdown; Camera and equipment in alley;

Jurisdiction **Political:** Los Angeles City - Council District 09 **Police:** Los Angeles Police Department **Fire:** Los Angeles City

Location Notes

Coordinator Note FILM LA MONITOR REQUIRED @ 1000-1400HRS

NOT A PERMIT

FilmL.A., Inc.
1201 W. 5th Street, Suite T-800
Los Angeles, CA 90017
t: (213)977-8600 - f: (213)977-8601
www.filmla.com

Summary Information — Location

Permit Number	F00024837-A	**Location Manager**	Patrick Reinoso
Production Company	DAMON PRODUCTIONS	Primary Phone	Office - 310-632-4090
Insured Company	DAMON PRODUCTIONS	Secondary Phone	Office - 818-606-3081
Production Title	CADILLAC		

Parking

Base Camp
Location Type : Location
Street :

Crew Parking
Location Type : Private Parking Lot
Street :

Lane / Full Closure FULL CLOSURE OF LEBANON ST., 6TH ST. - WILSHIRE BLVD.
Approximate Footage 0 - 300

Date(s) 2/28/2010 to 2/28/2010 **Time(s)** 07:00 to 19:00

Lane / Full Closure S/S CURBLANE OF 6TH ST., FIGUEROA ST. - FLOWER ST.
Approximate Footage 0 - 300

Date(s) 2/28/2010 to 2/28/2010 **Time(s)** 07:00 to 19:00

NOT A PERMIT

Permit #F00024837-A

FilmL.A., Inc.
1201 W. 5th Street, Suite T-800
Los Angeles, CA 90017
t: (213)977-8600 - f: (213)977-8601
www.filmla.com

Summary Information — Location

Permit Number	F00024837-A	**Location Manager**	Patrick Reinoso
Production Company	DAMON PRODUCTIONS	Primary Phone	Office - 310-632-4090
Insured Company	DAMON PRODUCTIONS	Secondary Phone	Office - 818-606-3081
Production Title	CADILLAC		

Location Address Alameda St, Homestead Pl - Santa Fe Ave, LA County, CA 90221

Location Names

Location Type Street

Location Description

Film Dates 3/6/2010 - 3/6/2010 06:00 - 22:00

Open or Closed to the Public Closed

Generic Conditions
Must Maintain 5' Clearance on Sidewalks/Walkways
Must maintain local/emergency access
No Cast and Crew parking on areas streets.
No steps from trailers, trucks or motorhomes may be facing road
Traffic control must be done in accordance w/MUTCD
Traffic Officers Required

Please see attached document alameda.homstead.santafe.24837A.pdf

Equipment on Location

Type	Quantity
2500 gal water truck	1
5 or 10 ton trucks	3
Camera cars	1
Cast/Crew vehicles	100
Cube Trucks	2
Generator	1
Honey Wagons	1
Motor Homes	2
Picture vehicles	13
Process Trailer	1
Scissor Lifts	1
Semi Trucks	10
Stakebed Trucks	2
Vans	3

Personnel on Location

Type	Quantity
Crew	100
LA County FSA assigned	1
Sheriff/CHP	2

Filming Activities Driving shots; Equipment on sidewalk & street; Intermittent pedestrian control; Intermittent traffic control - 2 minutes standard; Precision driving;

Jurisdiction **Political:** Los Angeles County - Supervisor District 2 **Police:** Los Angeles County Sheriff **Fire:** Los Angeles County

Location Notes

Coordinator Note FSA & 2500 GALLON WATER TRUCK REQUIRED 0387-105

Parking

Base Camp
Location Type : Location
Street :

Crew Parking
Location Type : Private Parking Lot
Street :

NOT A PERMIT

FilmL.A., Inc.
1201 W. 5th Street, Suite T-800
Los Angeles, CA 90017
t: (213)977-8600 - f: (213)977-8601
www.filmla.com

Summary Information — Location

Permit Number	F00024837-A	**Location Manager**	Patrick Reinoso
Production Company	DAMON PRODUCTIONS	Primary Phone	Office - 310-632-4090
Insured Company	DAMON PRODUCTIONS	Secondary Phone	Office - 818-606-3081
Production Title	CADILLAC		

Lane / Full Closure ALTERNATING W/S & E/S CURBLANES OF ALAMEDA ST., HOMESTEAD PL. - SANTA FE AVE.

Approximate Footage 0 - 300

Date(s) 3/6/2010 to 3/6/2010 **Time(s)** 06:00 to 22:00

NOT A PERMIT

Permit #F00024837-A

R3-1 | R3-2 | R11-4 | R11-2 | SC3 | M4-10(L) | M4-10(R) | W20-2 | W20-3

TRAFFIC CONTROL FOR:
DAMON PROD
"CADILLAC"

FILM L.A.:
ERICA WADE

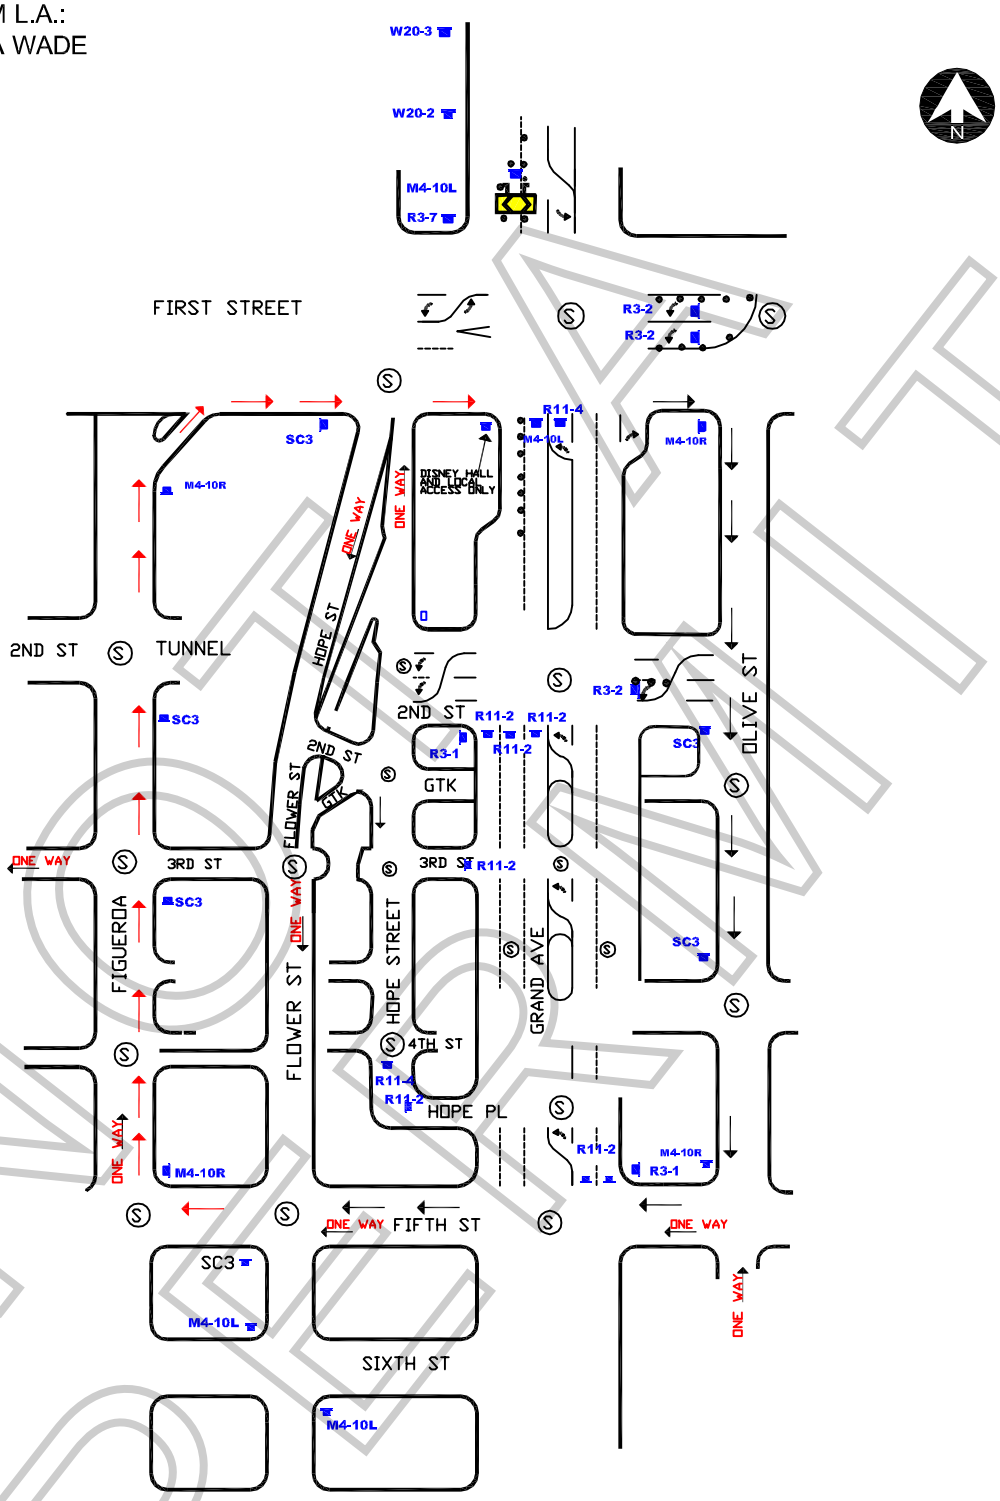

WORK ZONE TRAFFIC CONTROL PLAN GENERAL NOTES

1. DATES/TIMES 2-28-10 FROM 06:00 HOURS TO 23:59 HOURS.
2. ALL SIGNING, STRIPING, AND TRAFFIC CONTROL DEVICES SHALL CONFORM TO THE (CURRENT) STATE OF CALIFORNIA DEPARTMENT OF TRANSPORTATION (CALTRANS) STANDARD PLANS AND STANDARD SPECIFICATIONS, CALIFORNIA MUTCD, AND ANY ADDENDUMS THERETO, AND AS SHOWN ON THESE PLANS, SYMBOLS AND ABBREVIATIONS USED ARE SHOWN ON CALTRANS STANDARD PLANS A10A&B, A20A-D, AND A24A-E.
3. THERE WILL BE NO INTERFERENCE WITH TRAFFIC SIGNALS OR CROSSWALKS.
4. CONES WILL BE 28" MINIMUM HEIGHT AND HAVE REFLECTORIZED SLEEVES FOR NIGHT WORK.
5. POLICE WILL DIRECT TRAFFIC IF NECESSARY.

JCL BARRIDADE COMPANY.
2334 E. EIGHTH ST., CA 90021
Ph: (213) 622-9775
Fax: (213) 622-9790
CA Lic # 805357
TRAFFIC PLAN DRAWN BY:
ISMAEL RODRIGUEZ

PROJECT LOCATION:
GRAND CLOSURE
2ND STREET TO 5TH ST
CITY OF LOS ANGELES, CA

LOCATION CONTACT:
DENISE WHEELER
OFFICE # 818.347.9929

Project	Sheet
Date	1 OF 1
Scale: N.T.S.	

NO PERMIT

FILM L.A.:
ERICA WADE

DAMON PROD,
"CADILLAC"

FLASHING ARROW SIGN (FAS)
28" TRAFFIC CONE
TYPE II BARRICADE WITH SIGN

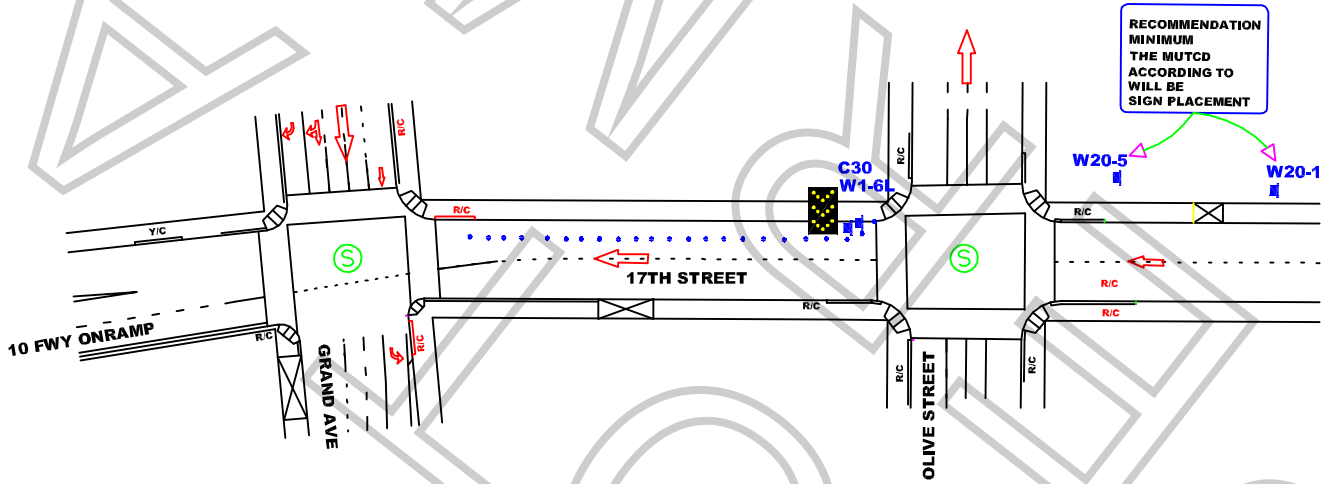

WORK ZONE TRAFFIC CONTROL PLAN GENERAL NOTES

ALL TRAFFIC CONTROL WILL BE INSTALLED AND CONFORM TO THE MUTCD AND WATCH MINIMUM REQUIREMENTS

1. DATE/TIME: 2-27-10 FROM 09:00 HOURS TO 06:00 HOURS.
2. AND 2-28-10 FROM 09:00 HOURS TO 06:00 HOURS.
3. ALL SIGNING, STRIPING, AND TRAFFIC CONTROL DEVICES SHALL CONFORM TO THE (CURRENT) STATE OF CALIFORNIA DEPARTMENT OF TRANSPORTATION (CALTRANS) STANDARD PLANS AND STANDARD SPECIFICATIONS, CALIFORNIA MUTCD, AND ANY ADDENDUMS THERETO, AND AS SHOWN ON THESE PLANS, SYMBOLS AND ABBREVIATIONS USED ARE SHOWN ON CALTRANS STANDARD PLANS A10A&B, A20A-D, AND A24A-E.
4. THERE WILL BE NO INTERFERENCE WITH TRAFFIC SIGNALS OR CROSSWALKS.
5. CONES WILL BE 28" MINIMUM HEIGHT AND HAVE REFLECTORIZED SLEEVES FOR NIGHT WORK.
6. POLICE WILL DIRECT TRAFFIC IF NECESSARY.

JCL BARRICADE COMPANY,
2334 E. EIGHTH ST., CA 90021
Ph: (213) 622-9775 * Fax: (213) 622-9790
CA Lic # 805357
TRAFFIC PLAN DRAWN BY:
ISMAEL RODRIGUEZ
Traffic control plan is drawn per MUTCD & 2006 Work Area Traffic Control Handbook

TRAFFIC CONTROL FOR:	PROJECT LOCATION:	LOCATION CONTACT:
DAMON PROD, "CADILLAC"	17TH STREET FROM OLIVE TO GRAND AVE CITY OF LOS ANGELES, CA	DENISE WHEELER OFFICE # 818.347.9929

REV#	DATE	REVISION DESCRIPTION

Permit #F00024837-A

FILMLA

SPECIAL FILMING CONDITIONS
RESIDENTIAL/COMMERCIAL AREAS OF
DOWNTOWN METROPOLITAN LOS ANGELES

The Special Filming Conditions described below will be included in the terms and conditions of permits issued for filming in this area and are in addition to the standard terms and conditions applicable to filming permits generally. While these Special Filming Conditions will be included as terms if a permit for filming in this area is issued, they are not intended to, and do not, establish the criteria or standards for determining whether or not a particular permit (or permits) will be issued for this area. The decision whether or not a particular permit (or permits) will be issued is vested in the discretion of the appropriate City or County department or their designees (including FilmL.A., Inc.), to be exercised consistent with public health, safety and general welfare, and applicable land-use ordinances.

The Downtown Los Angeles Central Business District is occupied by commercial/industrial businesses, as well as residential properties. There are also many popular hotels in the downtown area frequented by visitors taking advantage of our city's cultural, historical and recreational venues.

In order to better balance the concerns of business/commerce and provide for the residential aspects of this area of Los Angeles, FilmL.A. has developed the following Special Filming Conditions. Your cooperation in adhering to the Conditions will ensure the industry's continued access to these vitally important filming sites.

NOTE: THE FOLLOWING SPECIAL FILMING CONDITIONS DO NOT APPLY TO THOSE AREAS ZONED AS "LIGHT MANUFACTURING/PARKING" OR "HEAVY MANUFACTURING".

- **All filming activities (including parking of production equipment, cast/crew parking, catering, and preparation/strike) within 200 feet of any residential building (including hotels) are not permitted between the hours of 10 p.m. and 7 a.m. unless first approved by FilmL.A.** through the approved Filming Survey procedure and indicated on the permit.

- **Low level helicopter activity within ½ of a mile of residential buildings and taking place between the hours of 10:00 p.m. and 7:00 a.m. will not be allowed.**

- **All low-flying helicopter work in the vicinity of buildings, especially residential structures, requires the Federal Aviation Administration (FAA) reviewed and accepted plan of activities also to be filed with FilmL.A.**

- **Notification of the representatives of residents, merchants and businesses within 500 feet of all filming activities should be done 48 hours in advance of filming or substantial prep work, time permitting.** Additional notification beyond a distance of 500 feet may be required for permits requesting extraordinary filming activities, to be determined by FilmL.A.

- **Due to the congestion from normal commuter traffic, Intermittent Traffic Control (ITC) is generally not permitted on weekdays between the hours of 7:00 a.m. - 9:00 a.m. and 3:00 p.m. - 7:00 p.m.**

- **Production companies are required to completely remove all trash, food, cardboard boxes, etc.** from the general vicinity at the end of each filming day. Food should **NOT** be given directly to the homeless persons in the area; if a production company wishes to donate food, it

FilmL.A. Inc. NOT A PERMIT

should be delivered to missions or groups in the area which are designated and sanctioned to distribute food and other supplies to the homeless. Production companies will be held responsible for the actions of catering companies contracted to provide food for cast and crew.

- **All of the Special Conditions referenced herein apply to filming in or near the 2nd and 3rd Street tunnels.** All filming activities within the tunnels between the hours of 10:00 p.m. and 7:00 a.m. must be contained to areas at least 100 feet from tunnel openings, unless signature approval is obtained from affected residential buildings near the tunnel entrances, and indicated on the permit. The activities may not be audible beyond tunnel openings, and lighting may not illuminate or affect any nearby buildings.

In addition to the conditions referenced above, production companies must adhere to the following conditions when filming on Lower Grand Avenue between General Thaddeus Kosciusko (GTK) Way and 4th Street:

- **The walls of Lower Grand Avenue are private property** and may not be dressed, painted, or used in any way unless permission is granted by the representative of the affected property. The following are the names and phone numbers of the most affected building representatives:

o Museum of Contemporary Art (MOCA)	Cari Stafford	213.621.2766
o One California Plaza, (Maguire Properties)	Natalie Park	213.687.2284
o Two California Plaza, (Maguire Properties)	Natalie Park	213.687.2284
o Wells Fargo Center (Maguire Properties)	Holly Mattan	213.253.4297
o Omni Hotel	Dan Pietrowski	213.617.3300
o Museum Tower & Grande Promenade	Aaron Bazile	213.229.9777
o Angelus Plaza	Joan Marke	213.623.4352

- **Blocking of loading docks or parking garage entrances and exits is strictly prohibited.**

- **No special effects, including smoke, steam or fog may occur on Lower Grand Avenue** without first obtaining clearance from the appropriate building contacts and maintenance engineers. Contact must be made at least **48 hours prior** to the proposed effect(s) unless appropriate, prior notifications to designated property management representatives have been made.

- **Generators may not be placed on the enclosed portion of Lower Grand Avenue. Suggested areas for generator placement are:**

1. the curb lane of 4th Street at least 200 ft east of Lower Grand Avenue;
2. the curb lane of 4th Street west of Lower Grand Avenue beyond the left turn lane; or
3. the center of Lower Grand Avenue directly under the openings to Upper Grand Avenue.

- **Companies must obtain property contact approval prior to covering or removing any building signage** and must replace removed/covered signs with temporary signage similar to the originals. If directional or street signage is removed, the production company must provide **complete directional signage** in the surrounding area, with emphasis on alternate parking entrances and exits. **Street signs may only be removed with FilmL.A. approval.**

- **Any filming activities requested and approved with less than 48-hour notification may not interfere with other ongoing activities in the area.**

NOT A FILMING PERMIT

Permit #F00024837-A

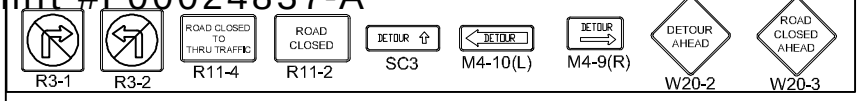

TRAFFIC CONTROL FOR:
DAMON PROD
"CADILLAC"
FILMING

FLASHING ARROW SIGN (FAS)
28" TRAFFIC CONE
TYPE II BARRICADE WITH SIGN

FILM L.A.:
JENNIFER MORELOS

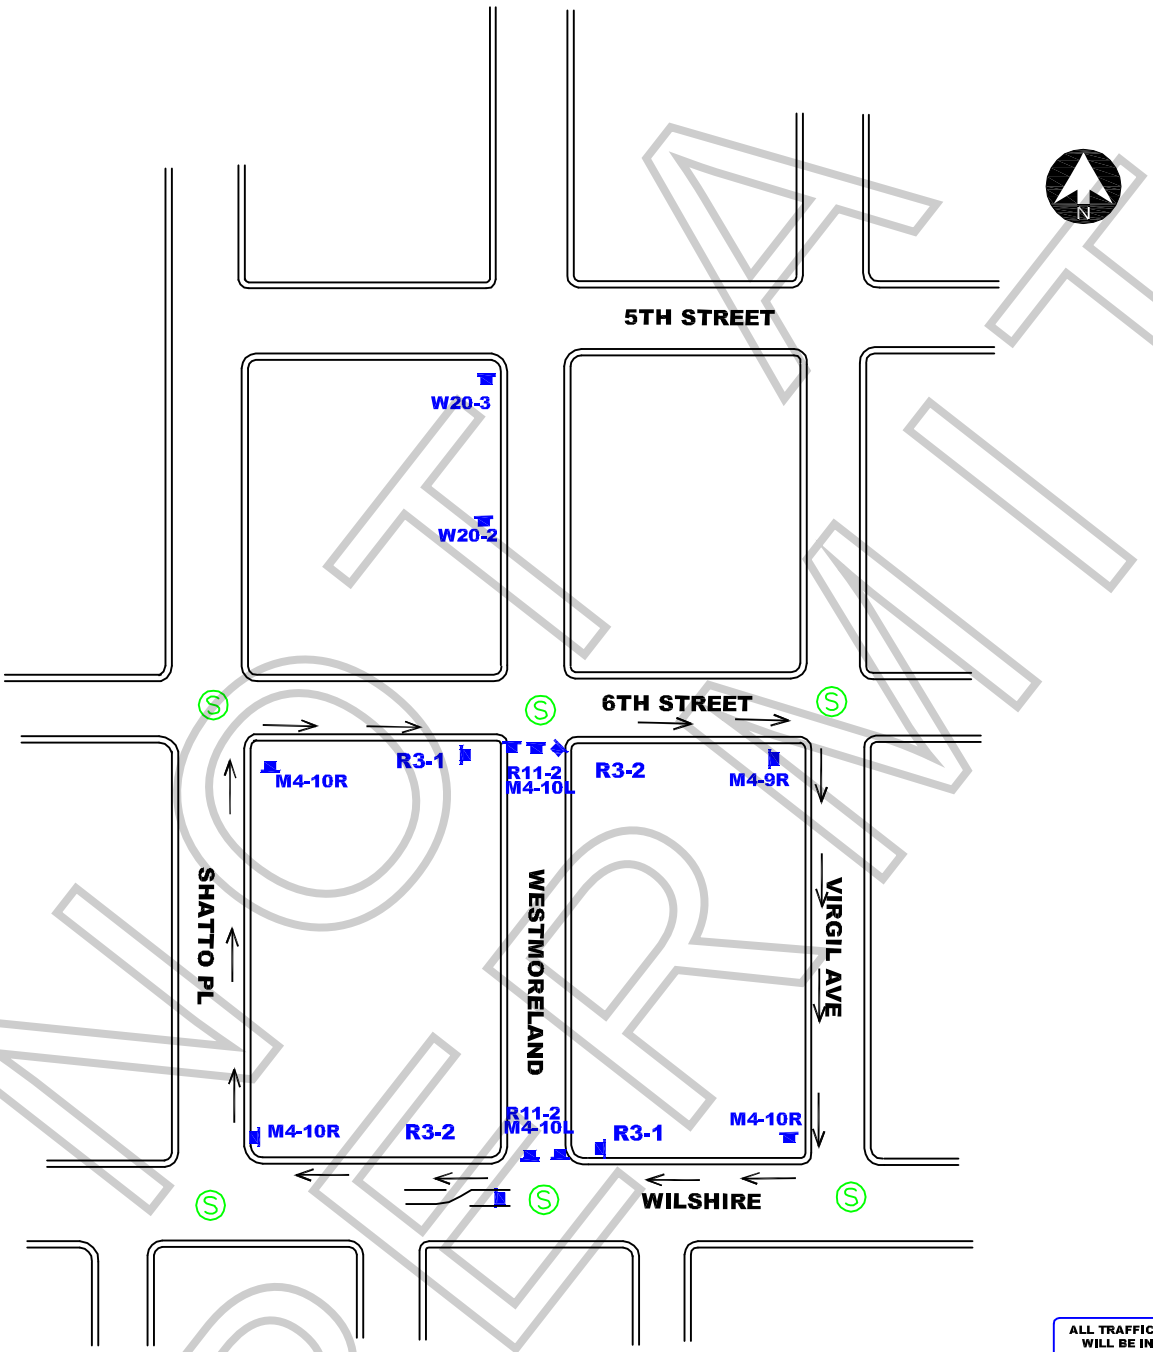

ALL TRAFFIC CONTROL WILL BE INSTALLED AND CONFORM TO THE MUTCD AND WATCH MINIMUM REQUIREMENTS

WORK ZONE TRAFFIC CONTROL PLAN GENERAL NOTES

1. DATE/TIME: 2-28-10 FROM 07:00 HOURS TO 19:00 HOURS.
2. ALL SIGNING, STRIPING, AND TRAFFIC CONTROL DEVICES SHALL CONFORM TO THE (CURRENT) STATE OF CALIFORNIA DEPARTMENT OF TRANSPORTATION (CALTRANS) STANDARD PLANS AND STANDARD SPECIFICATIONS, CALIFORNIA MUTCD, AND ANY ADDENDUMS THERETO, AND AS SHOWN ON THESE PLANS, SYMBOLS AND ABBREVIATIONS USED ARE SHOWN ON CALTRANS STANDARD PLANS A10A&B, A20A-D, AND A24A-E.
3. THERE WILL BE NO INTERFERENCE WITH TRAFFIC SIGNALS OR CROSSWALKS.
4. CONES WILL BE 28" MINIMUM HEIGHT AND HAVE REFLECTORIZED SLEEVES FOR NIGHT WORK.
5. POLICE WILL DIRECT TRAFFIC IF NECESSARY.

JCL BARRICADE COMPANY.
2334 E. EIGHTH ST., CA 90021
Ph: (213) 622-9775
Fax: (213) 622-9790
CA Lic # 805357
TRAFFIC PLAN DRAWN BY:
ISMAEL RODRIGUEZ

PROJECT LOCATION:
WESTMORELAND AVE
WILSHIRE BLVD & 5TH STREET
CITY OF LOS ANGELES, CA

LOCATION CONTACT:
DENISE WHEELER
OFFICE # 818.347.9929

REV#	DATE	REVISION DESCRIPTION

NOT A PERMIT

FILM L.A.:
ERICA WADE

ALL TRAFFIC CONTROL WILL BE INSTALLED AND CONFORM TO THE MUTCD AND WATCH MINIMUM REQUIREMENTS

FLASHING ARROW SIGN (FAS)
28" TRAFFIC CONE
TYPE II BARRICADE WITH SIGN

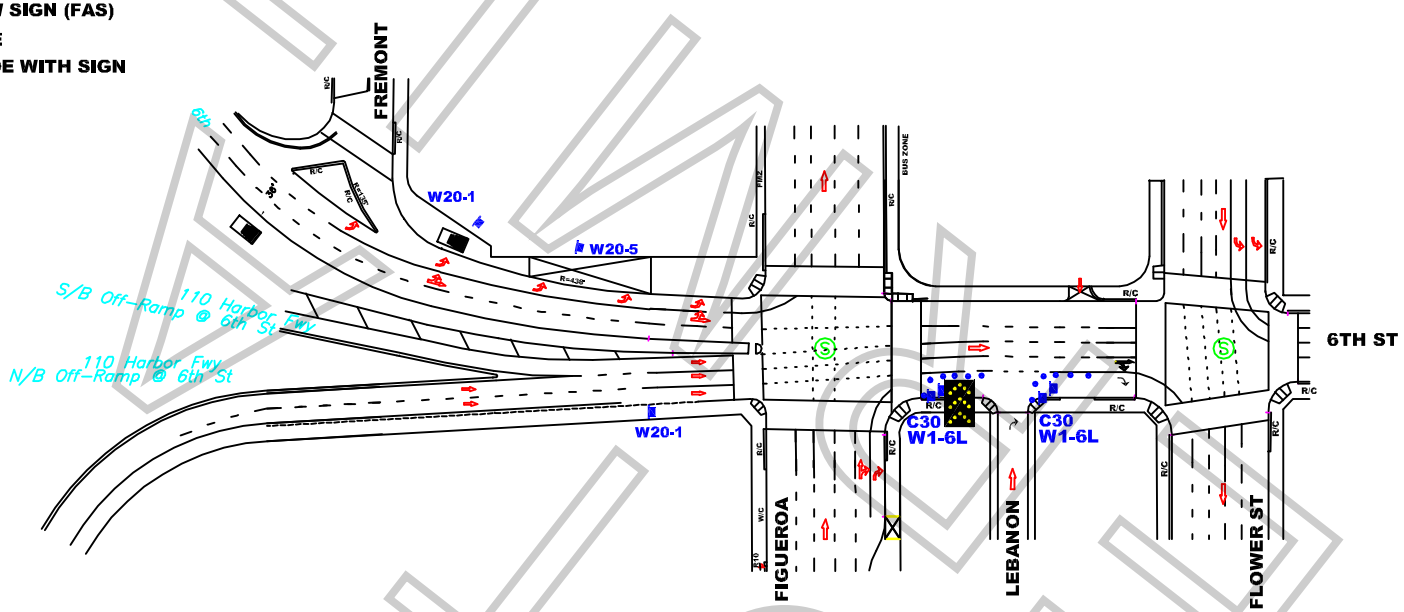

WORK ZONE TRAFFIC CONTROL PLAN GENERAL NOTES

1. DATE/TIME: 2-28-10 FROM 07:00 HOURS TO 19:00 HOURS.
2. ALL SIGNING, STRIPING, AND TRAFFIC CONTROL DEVICES SHALL CONFORM TO THE (CURRENT) STATE OF CALIFORNIA DEPARTMENT OF TRANSPORTATION (CALTRANS) STANDARD PLANS AND STANDARD SPECIFICATIONS, CALIFORNIA MUTCD, AND ANY ADDENDUMS THERETO, AND AS SHOWN ON THESE PLANS, SYMBOLS AND ABBREVIATIONS USED ARE SHOWN ON CALTRANS STANDARD PLANS A10A&B, A20A-D, AND A24A-E.
3. THERE WILL BE NO INTERFERENCE WITH TRAFFIC SIGNALS OR CROSSWALKS.
4. CONES WILL BE 28" MINIMUM HEIGHT AND HAVE REFLECTORIZED SLEEVES FOR NIGHT WORK.
5. POLICE WILL DIRECT TRAFFIC IF NECESSARY.

JCL BARRICADE COMPANY,
2334 E. EIGHTH ST., CA 90021
Ph: (213) 622-9775 * Fax: (213) 622-9790
CA Lic # 805357
TRAFFIC PLAN DRAWN BY:
ISMAEL RODRIGUEZ
Traffic control plan is drawn per MUTCD & 2006 Work Area Traffic Control Handbook

TRAFFIC CONTROL FOR:	PROJECT LOCATION:	LOCATION CONTACT:
DAMON PROD "CADILLAC"	6TH ST FIGUEROA ST & FLOWER ST CITY OF LOS ANGELES, CA	DENISE WHEELER OFFICE # 818.347.9929

REV#	DATE	REVISION DESCRIPTION

Permit #F00024837-A

Permit #F00024837-A

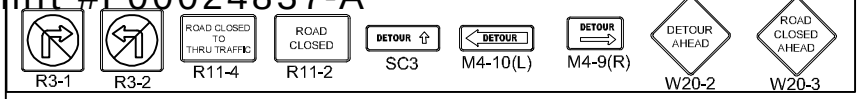

TRAFFIC CONTROL FOR:
DAMON PROD
"CADILLAC"
FILMING

FILM L.A.:
ERICA WADE

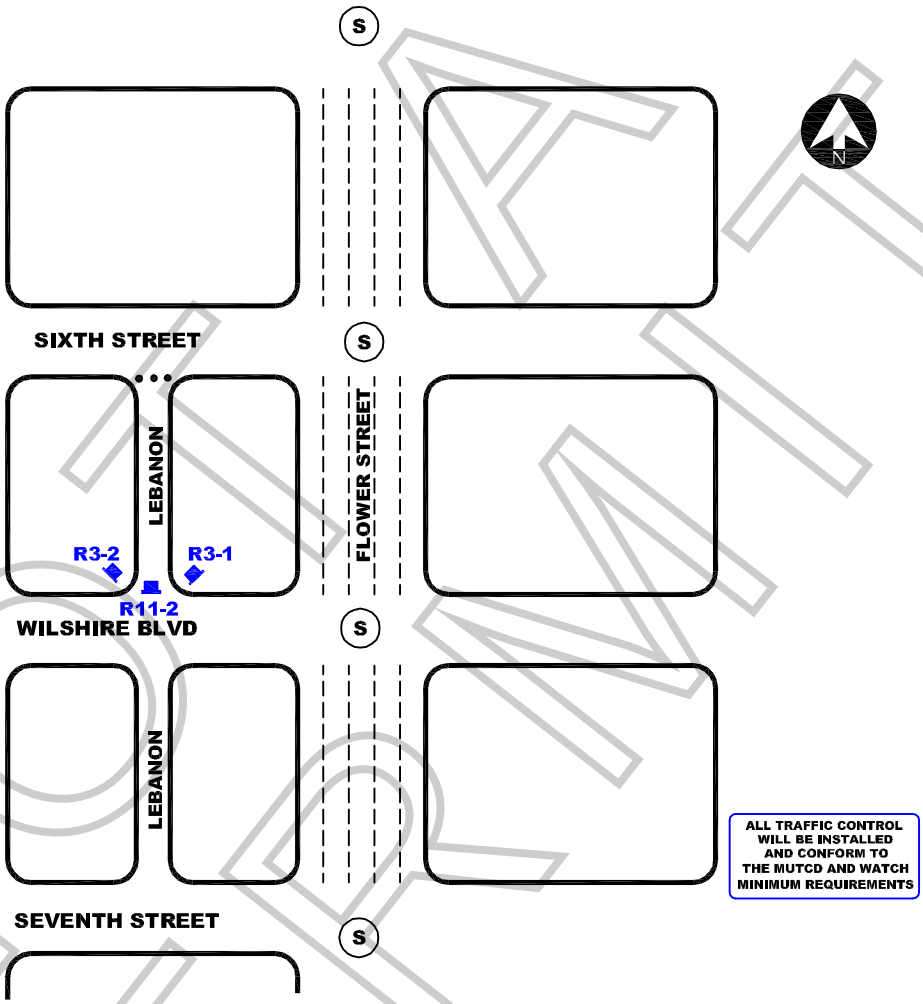

NOT A PERMIT

WORK ZONE TRAFFIC CONTROL PLAN GENERAL NOTES

1. **DATE/TIME: 2-28-10 FROM 07:00 HOURS TO 19:00 HOURS.**
2. ALL SIGNING, STRIPING, AND TRAFFIC CONTROL DEVICES SHALL CONFORM TO THE (CURRENT) STATE OF CALIFORNIA DEPARTMENT OF TRANSPORTATION (CALTRANS) STANDARD PLANS AND STANDARD SPECIFICATIONS, CALIFORNIA MUTCD, AND ANY ADDENDUMS THERETO, AND AS SHOWN ON THESE PLANS, SYMBOLS AND ABBREVIATIONS USED ARE SHOWN ON CALTRANS STANDARD PLANS A10A&B, A20A-D, AND A24A-E.
3. THERE WILL BE NO INTERFERENCE WITH TRAFFIC SIGNALS OR CROSSWALKS.
4. CONES WILL BE 28" MINIMUM HEIGHT AND HAVE REFLECTORIZED SLEEVES FOR NIGHT WORK.
5. POLICE WILL DIRECT TRAFFIC IF NECESSARY.

JCL BARRICADE COMPANY.
2334 E. EIGHTH ST., CA 90021
Ph: (213) 622-9775
Fax: (213) 622-9790
CA Lic # 805357
TRAFFIC PLAN DRAWN BY:
ISMAEL RODRIGUEZ

PROJECT LOCATION:
LEBANON ALLEY
WILSHIRE BLVD TO 6TH STREET
CITY OF LOS ANGELES, CA

LOCATION CONTACT:
DENISE WHEELER
OFFICE # 818.347.9929

REV#	DATE	REVISION DESCRIPTION

Permit #F00024837-A

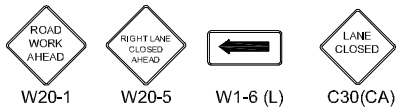

TRAFFIC CONTROL FOR:
DAMON PROD
"CADILLAC"
FILMING

FILM L.A.:
ERICA WADE

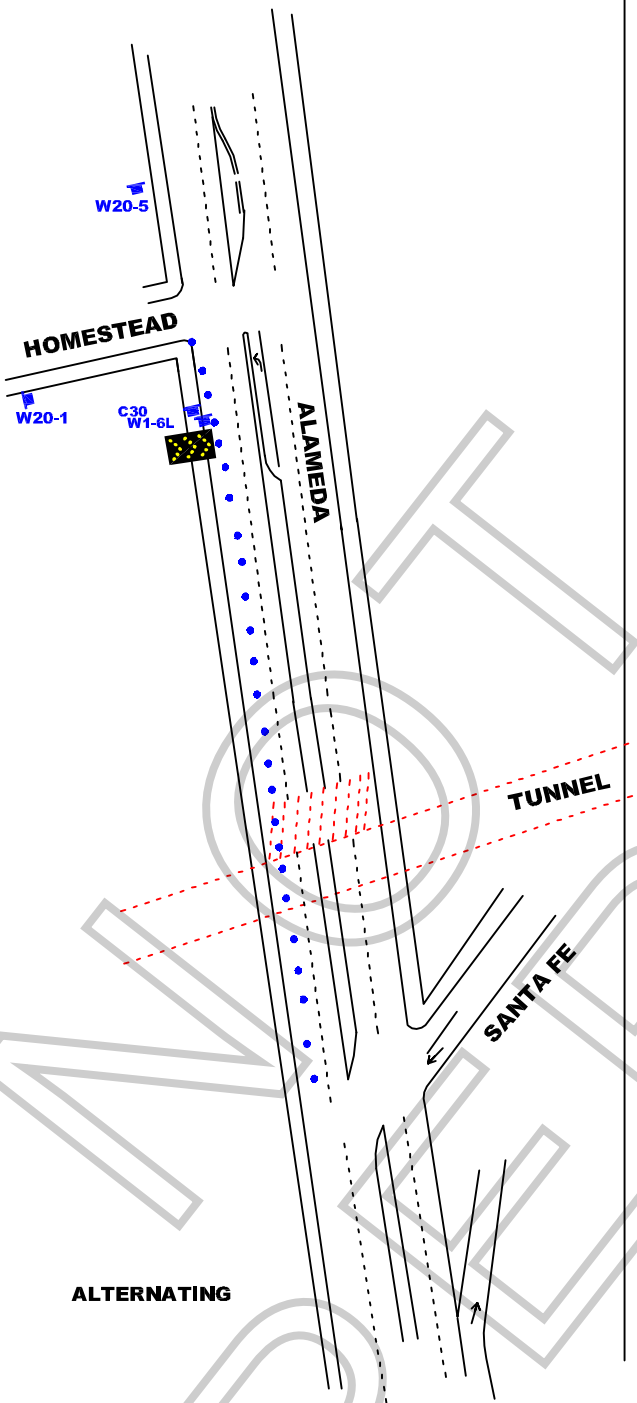

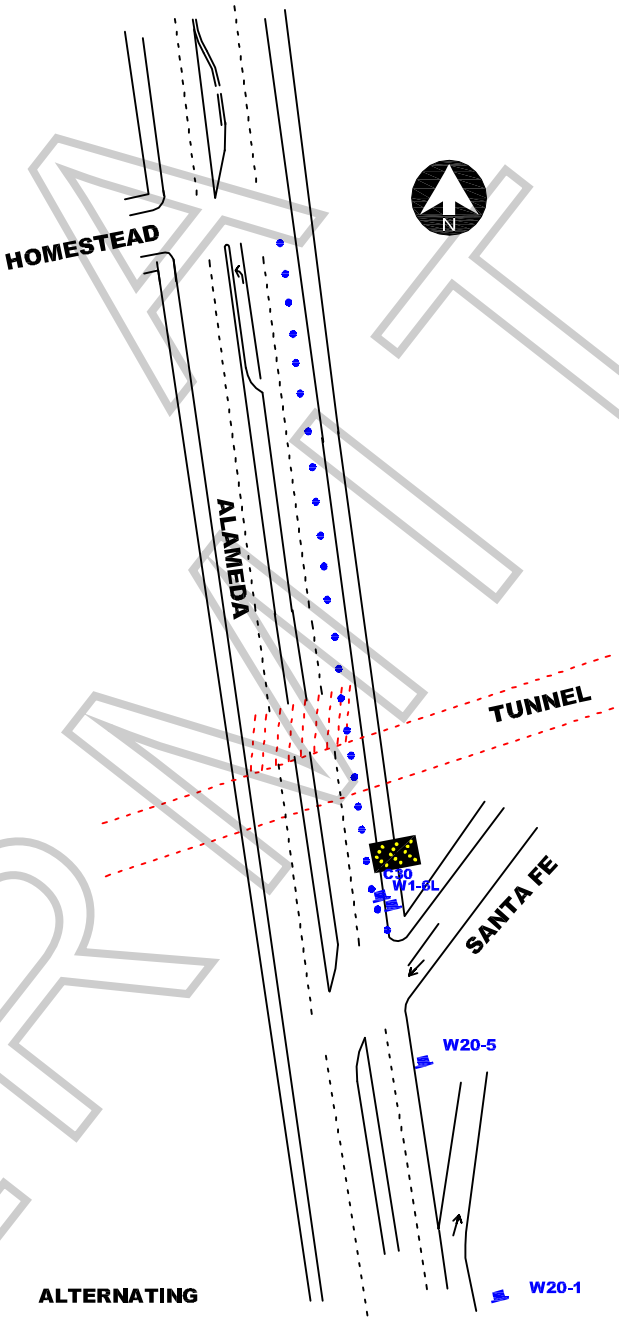

NOT A PERMIT

WORK ZONE TRAFFIC CONTROL PLAN GENERAL NOTES

1. DATE/TIME: 3-6-10 FROM 06:00 HOURS TO 22:00 HOURS.
2. ALL SIGNING, STRIPING, AND TRAFFIC CONTROL DEVICES SHALL CONFORM TO THE (CURRENT) STATE OF CALIFORNIA DEPARTMENT OF TRANSPORTATION (CALTRANS) STANDARD PLANS AND STANDARD SPECIFICATIONS, CALIFORNIA MUTCD, AND ANY ADDENDUMS THERETO, AND AS SHOWN ON THESE PLANS, SYMBOLS AND ABBREVIATIONS USED ARE SHOWN ON CALTRANS STANDARD PLANS A10A&B, A20A-D, AND A24A-E.
3. THERE WILL BE NO INTERFERENCE WITH TRAFFIC SIGNALS OR CROSSWALKS.
4. CONES WILL BE 28" MINIMUM HEIGHT AND HAVE REFLECTORIZED SLEEVES FOR NIGHT WORK.
5. POLICE WILL DIRECT TRAFFIC IF NECESSARY.

JCL BARRICADE COMPANY.
2334 E. EIGHTH ST., CA 90021
Ph: (213) 622-9775
Fax: (213) 622-9790
CA Lic # 805357
TRAFFIC PLAN DRAWN BY:
ISMAEL RODRIGUEZ

PROJECT LOCATION:
ALAMEDA
FROM SANTA FE TO HOMESTEAD
CITY OF LOS ANGELES COUNTY, CA

LOCATION CONTACT:
DENISE WHEELER
OFFICE # 818.347.9929

REV#	DATE	REVISION DESCRIPTION